




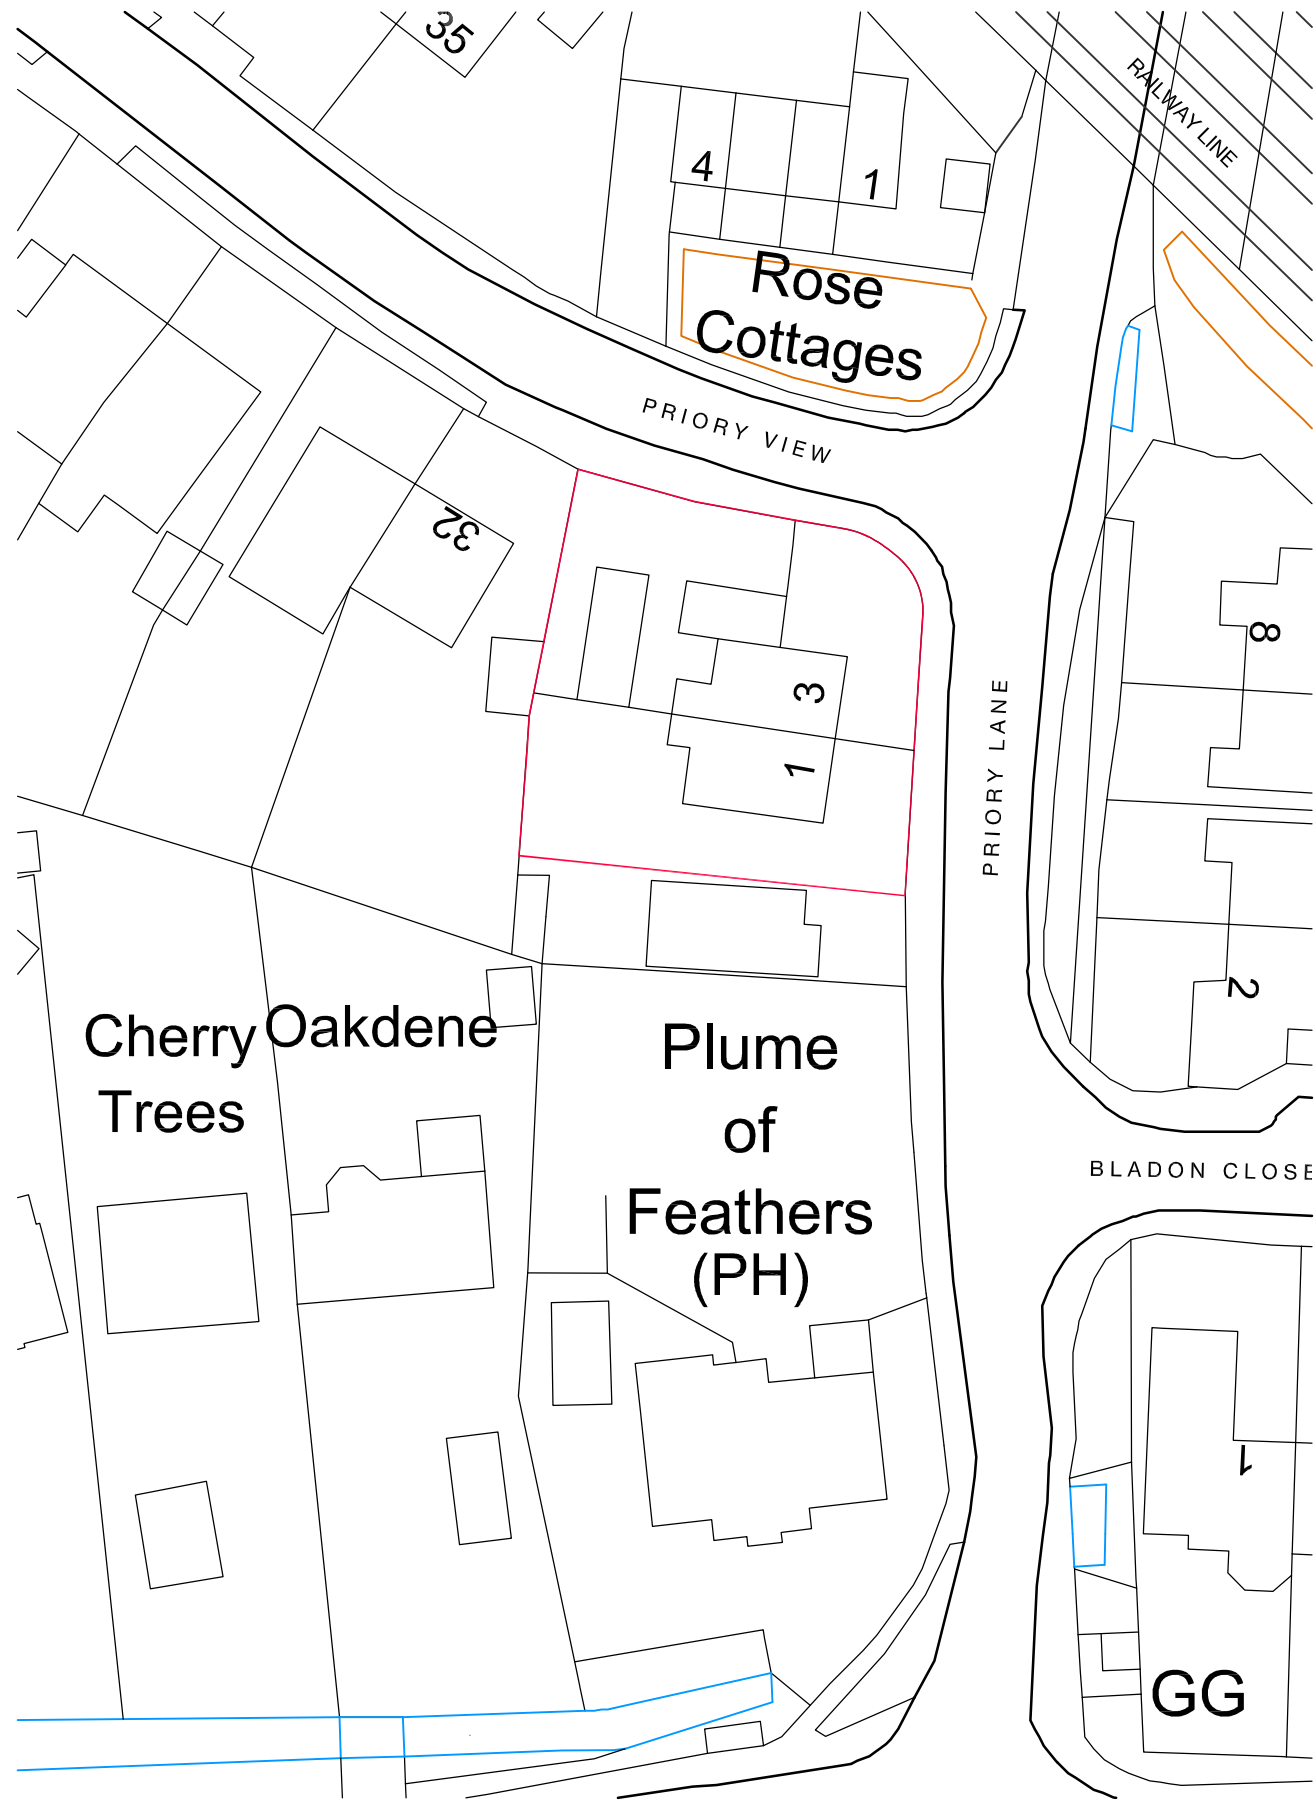

BLOCK / SITE PLAN

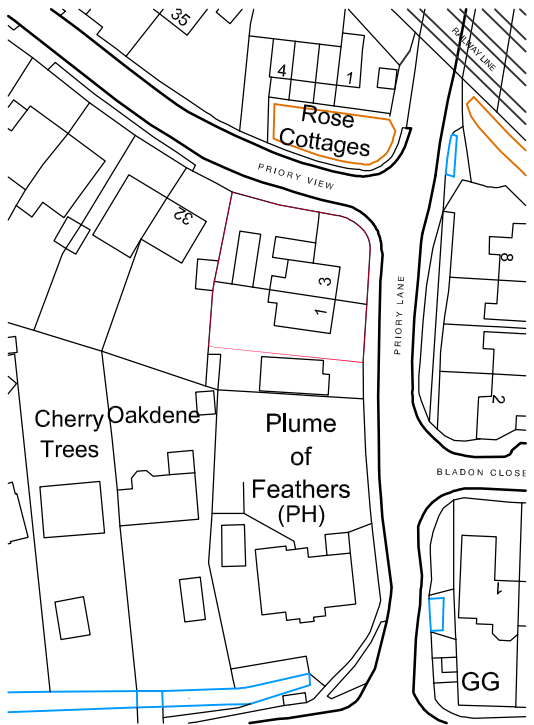

LOCATION PLAN

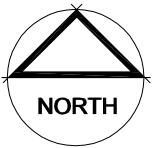

CLIENT: Mr. R. Carter - 24 Froghall Lane, Walkern, Hertfordshire, SG2 7PH	TITLE: Location, Block & Site Plans		
PROJECT: New Houses	SCALE: 1:500 ; 1:250 @A3	DATE: Oct' 25	DRAWN BY: drw
ISSUE STATUS: Planning	PROJECT No: 2437	DWG No: P 001	CHECKED: A