



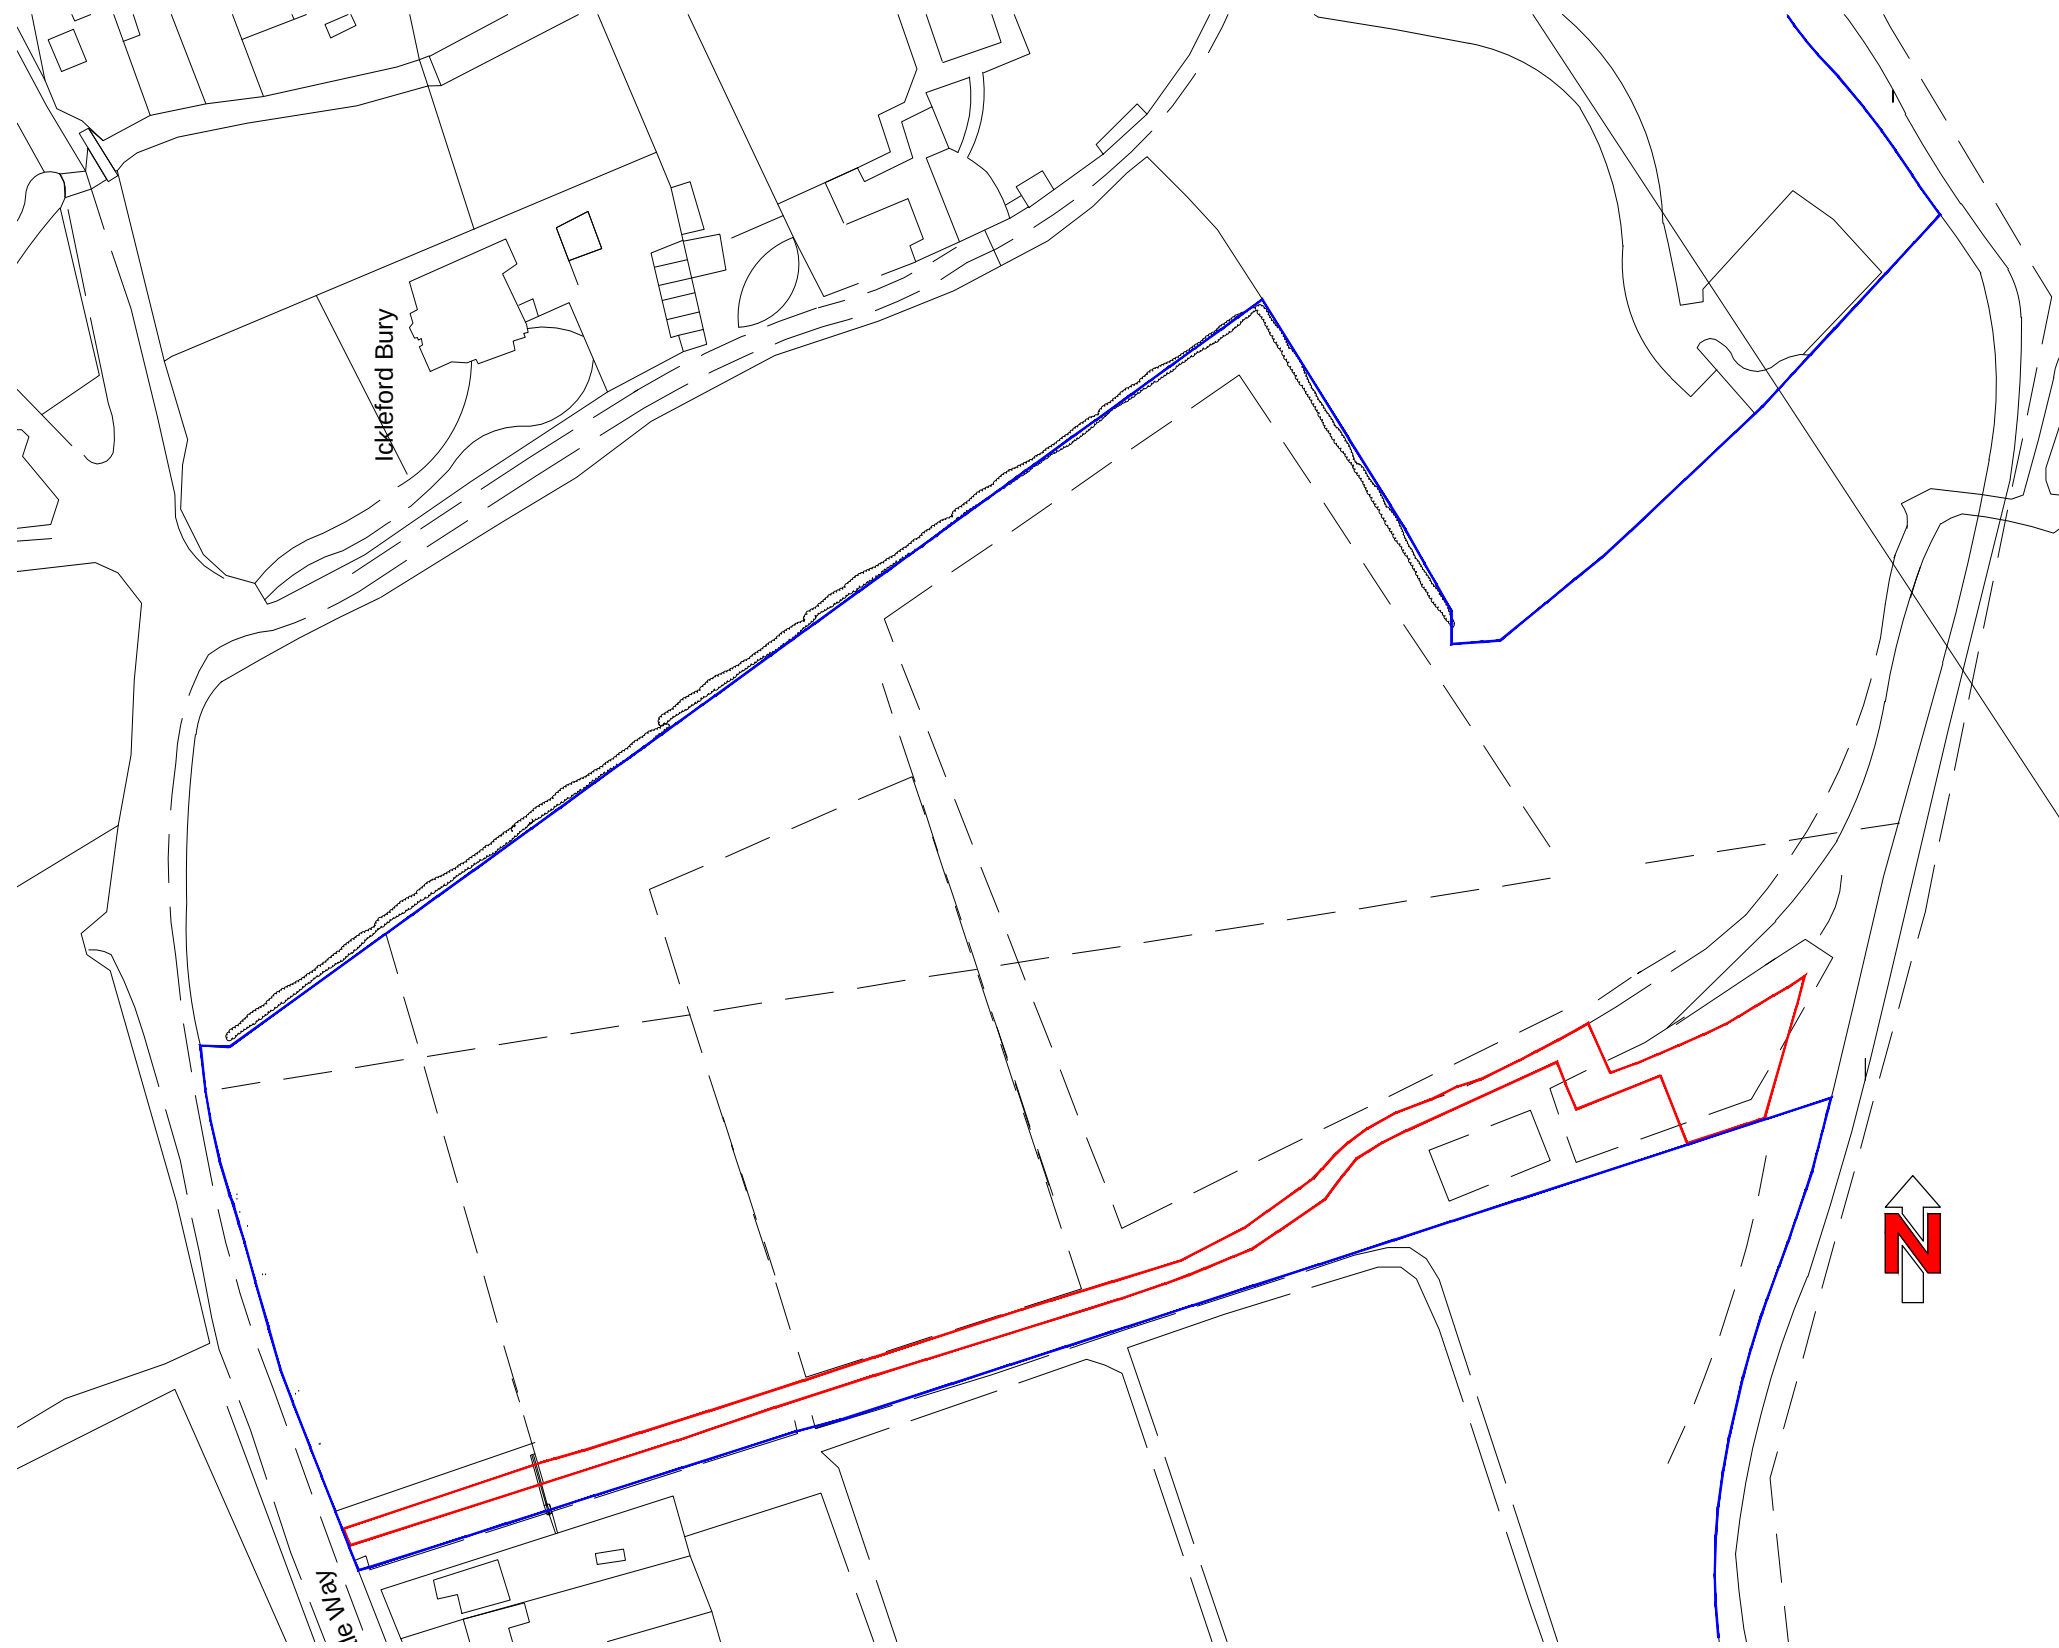

Site Location Plan scale 1:1250

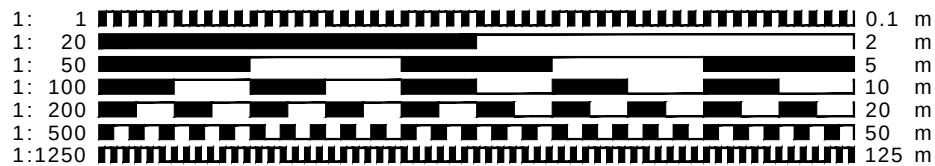

- CLIENT MUST SEEK SEPARATE SPECIALIST ADVICE ON PARTY WALL MATTERS IN SUFFICIENT TIME TO SERVE ALL NOTICES IF REQUIRED
- ALL STRUCTURAL ELEMENTS ARE INDICATIVE ONLY AND SUBJECT TO FULL STRUCTURAL DESIGN BY STRUCTURAL ENGINEER - ALL DESIGN IS SUBJECT TO STRUCTURAL DESIGN TO BE PROVIDED BY OTHERS
- THIS DRAWING IS FOR PLANNING APPROVAL ONLY AND SUBJECT TO ALL OTHER RELEVANT STATUTORY APPROVALS

This drawing is protected under copyright



FOR APPROVAL

CONTRACT		
Proposed Dwelling : Old Hale Way, Ickleford, Hitchin, Hertfordshire		
DRAWING TITLE		
Site Location Plan		
SCALE	DRAWING NUMBER	REVISION
1:1250@A3		
DATE	Jan 2026	PO3
DRAWN	JEI	
JOB NUMBER	RSD-22-02	CHECKED BY

redshed design
45 Hoo Road
Meppershall
Bedfordshire
SG17 5LP
telephone: 01462 807175, 07884008970
fax: 01462 807175
e-mail: james/karen@redsheddesign.co.uk
www.redsheddesign.co.uk