10 YEARS EXCELLENCE THROUGHOUT
ROAD TRAFFIC SOLUTIONS
60-64 Oswald Road
Scunthorpe
North Lincs
DN15 7PQ
Fax: 01724 289080
Tel: 01724 848246

Todd in the Hole 2018

Date	Issue
20.09.18	1

Drawn: J.Hughes

Drawing Approved: L.Wilkinson

N S
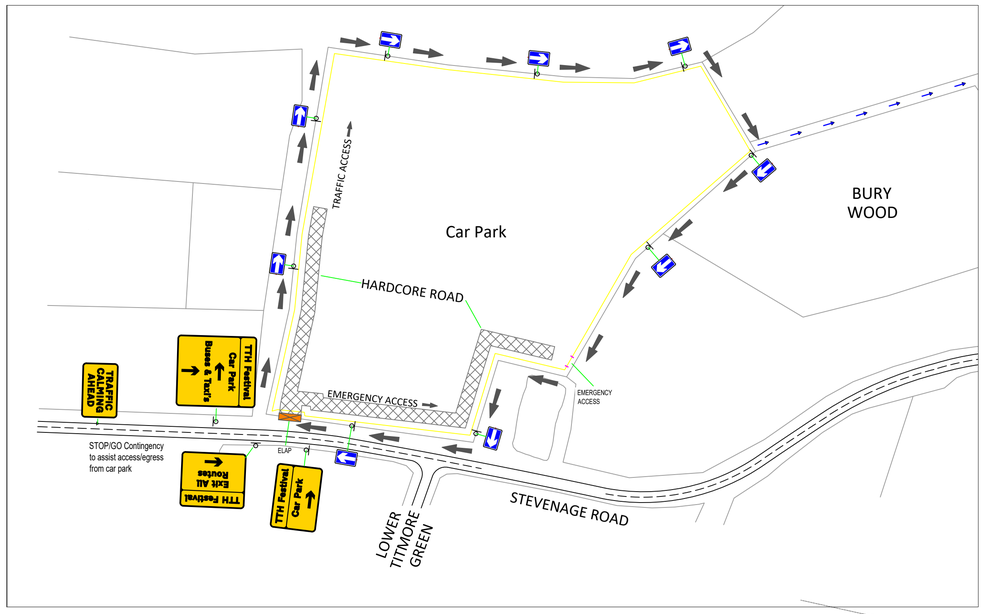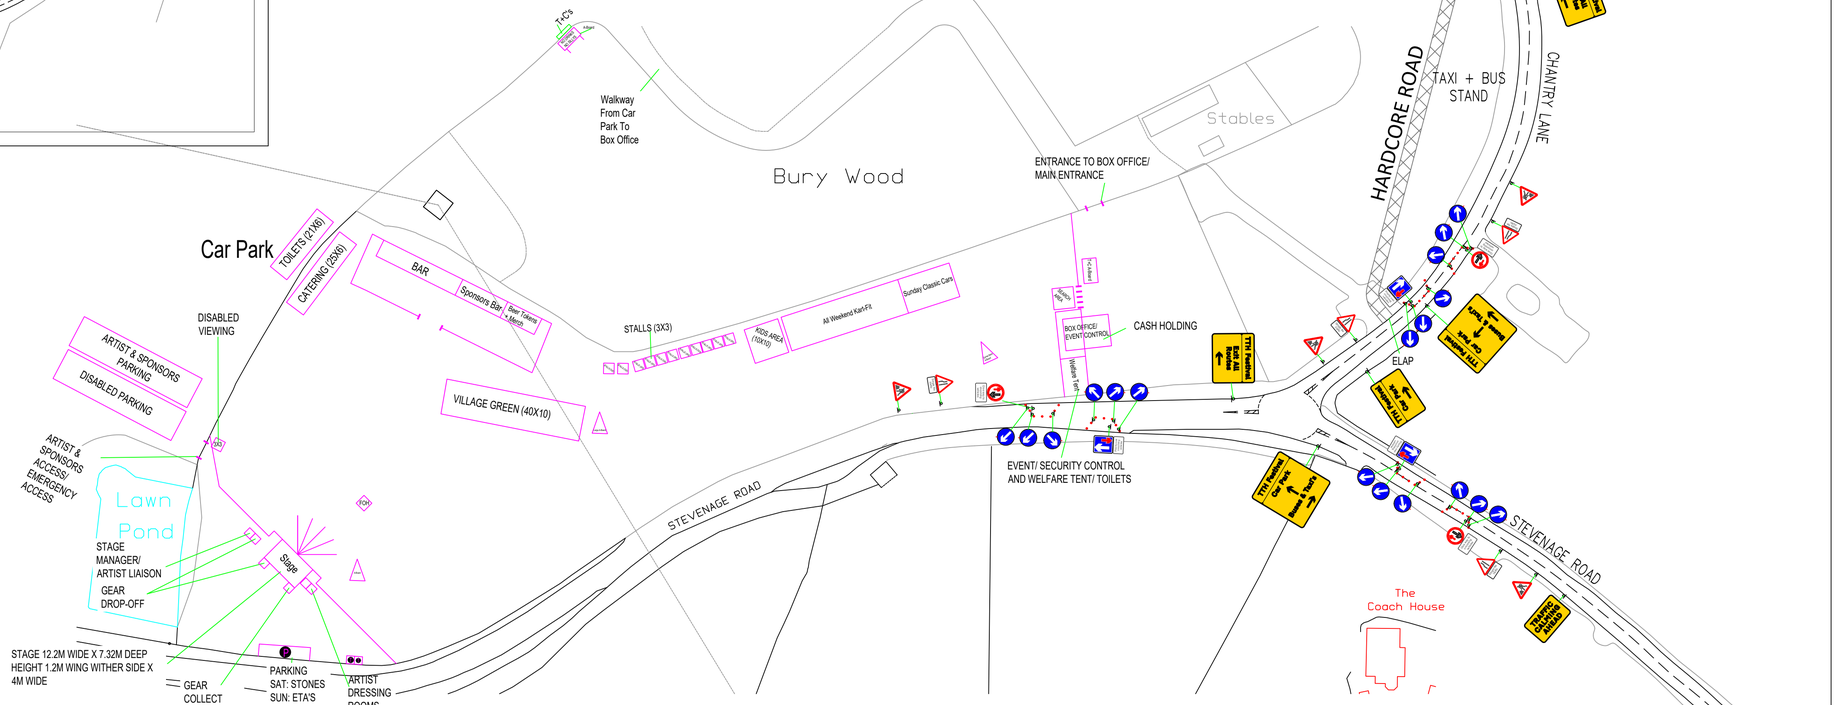
Todd In The Hole Site Plan