3803 - North Herts Museum (Town Hall)
Basement
GIA: 135.02 m²

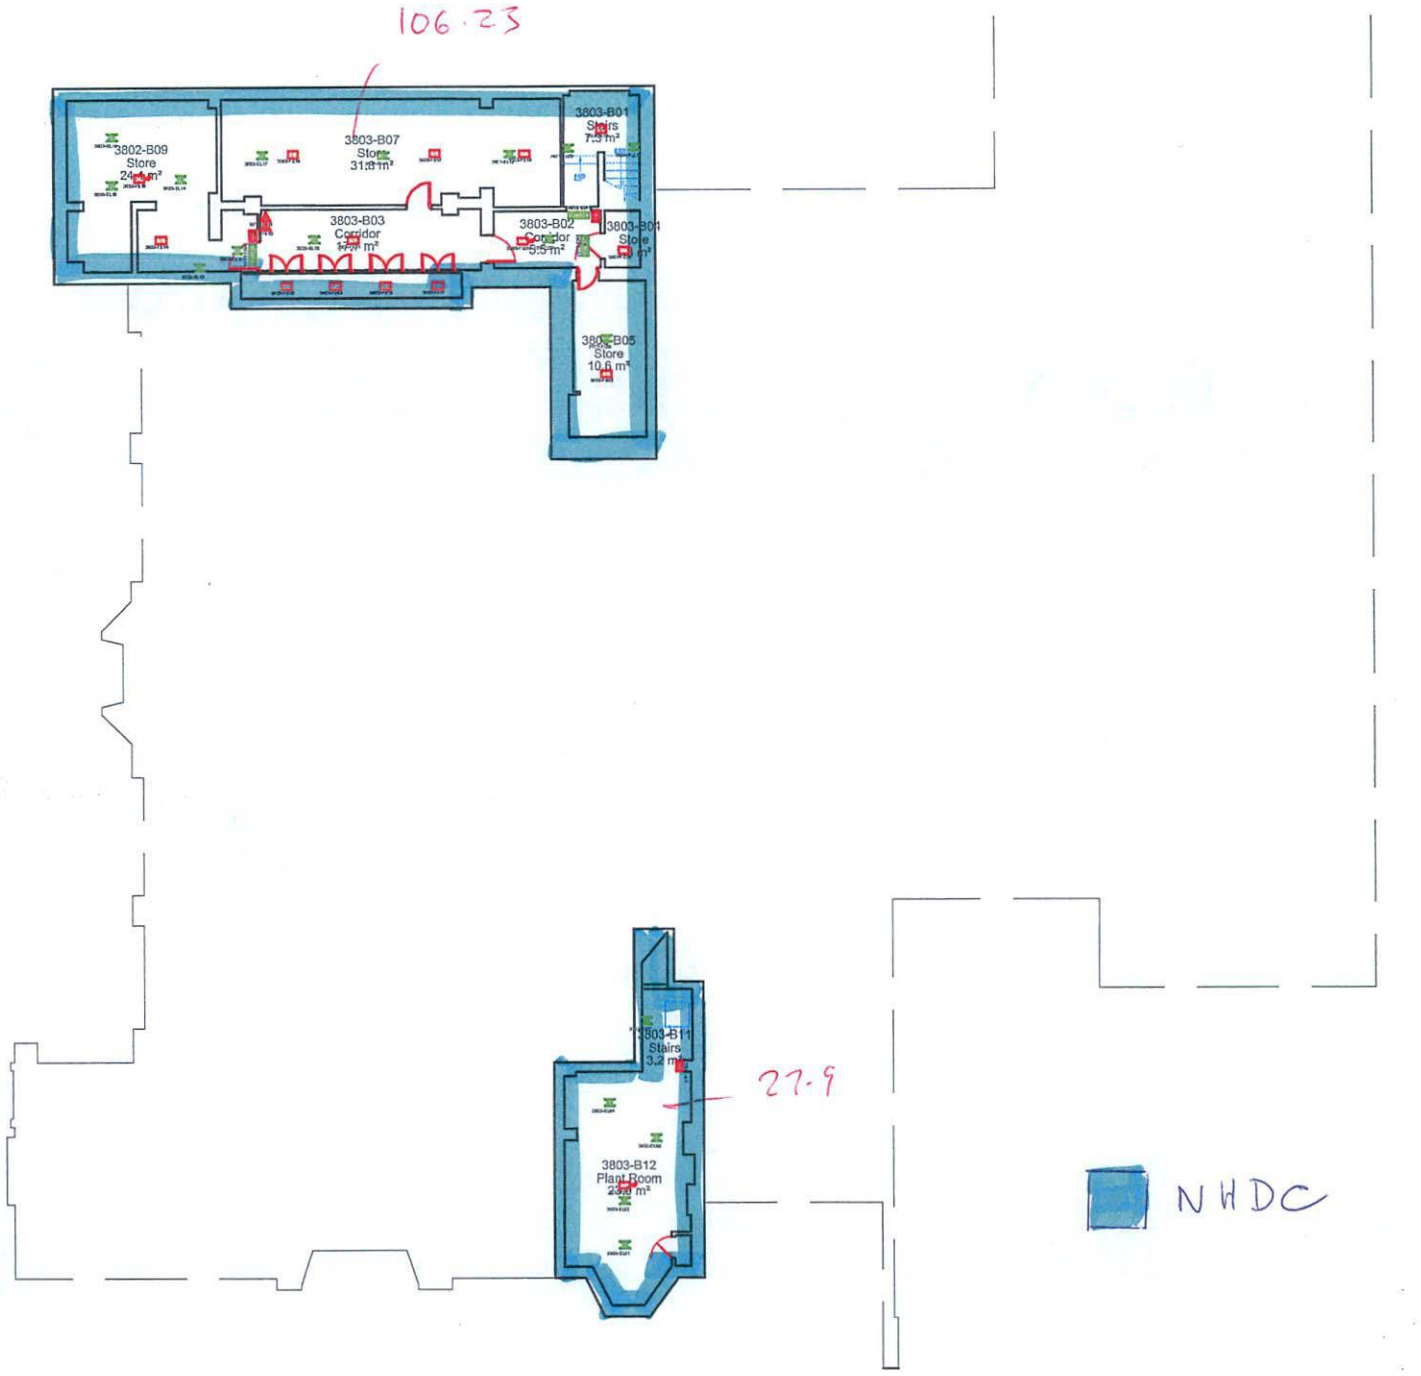

3803 - North Herts Museum (Tov ll)

Ground floor

466.5

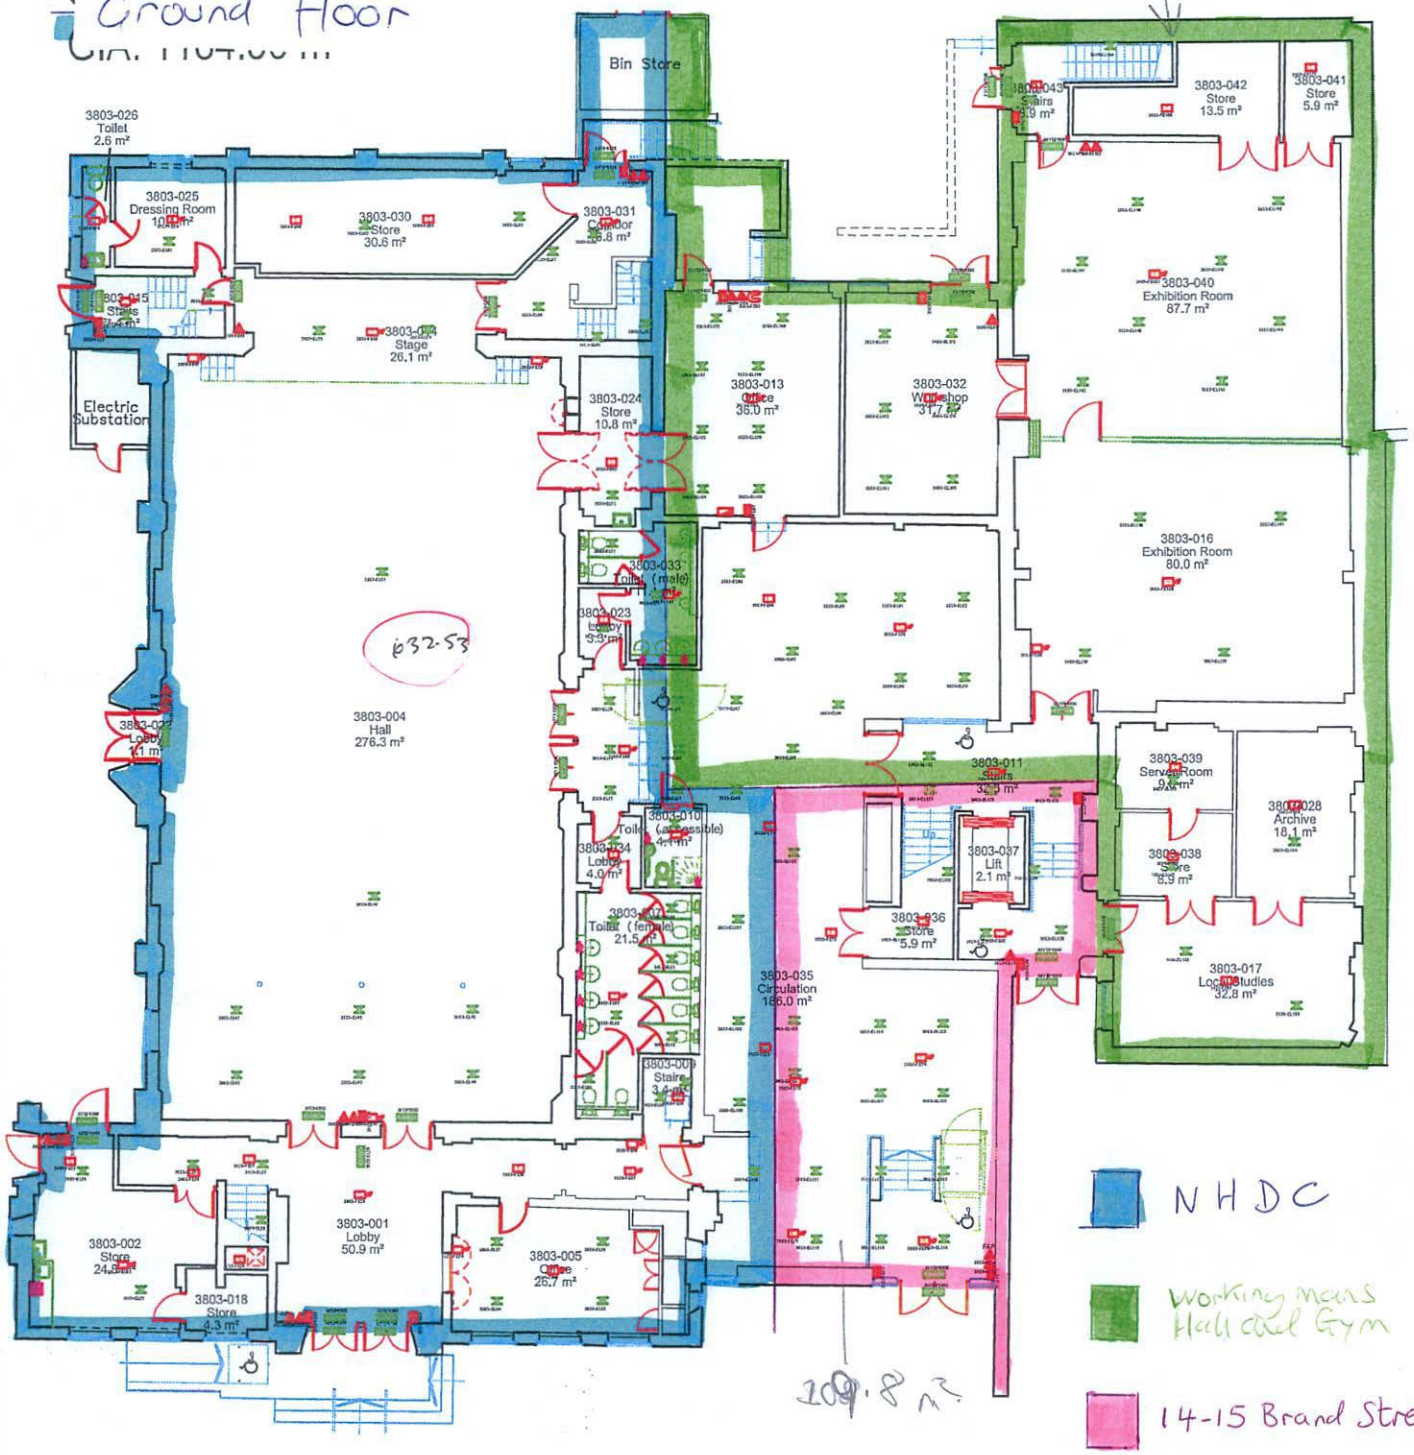

3803 - North Herts Museum (Town Hall)
First Floor
GIA: 796.04 m²

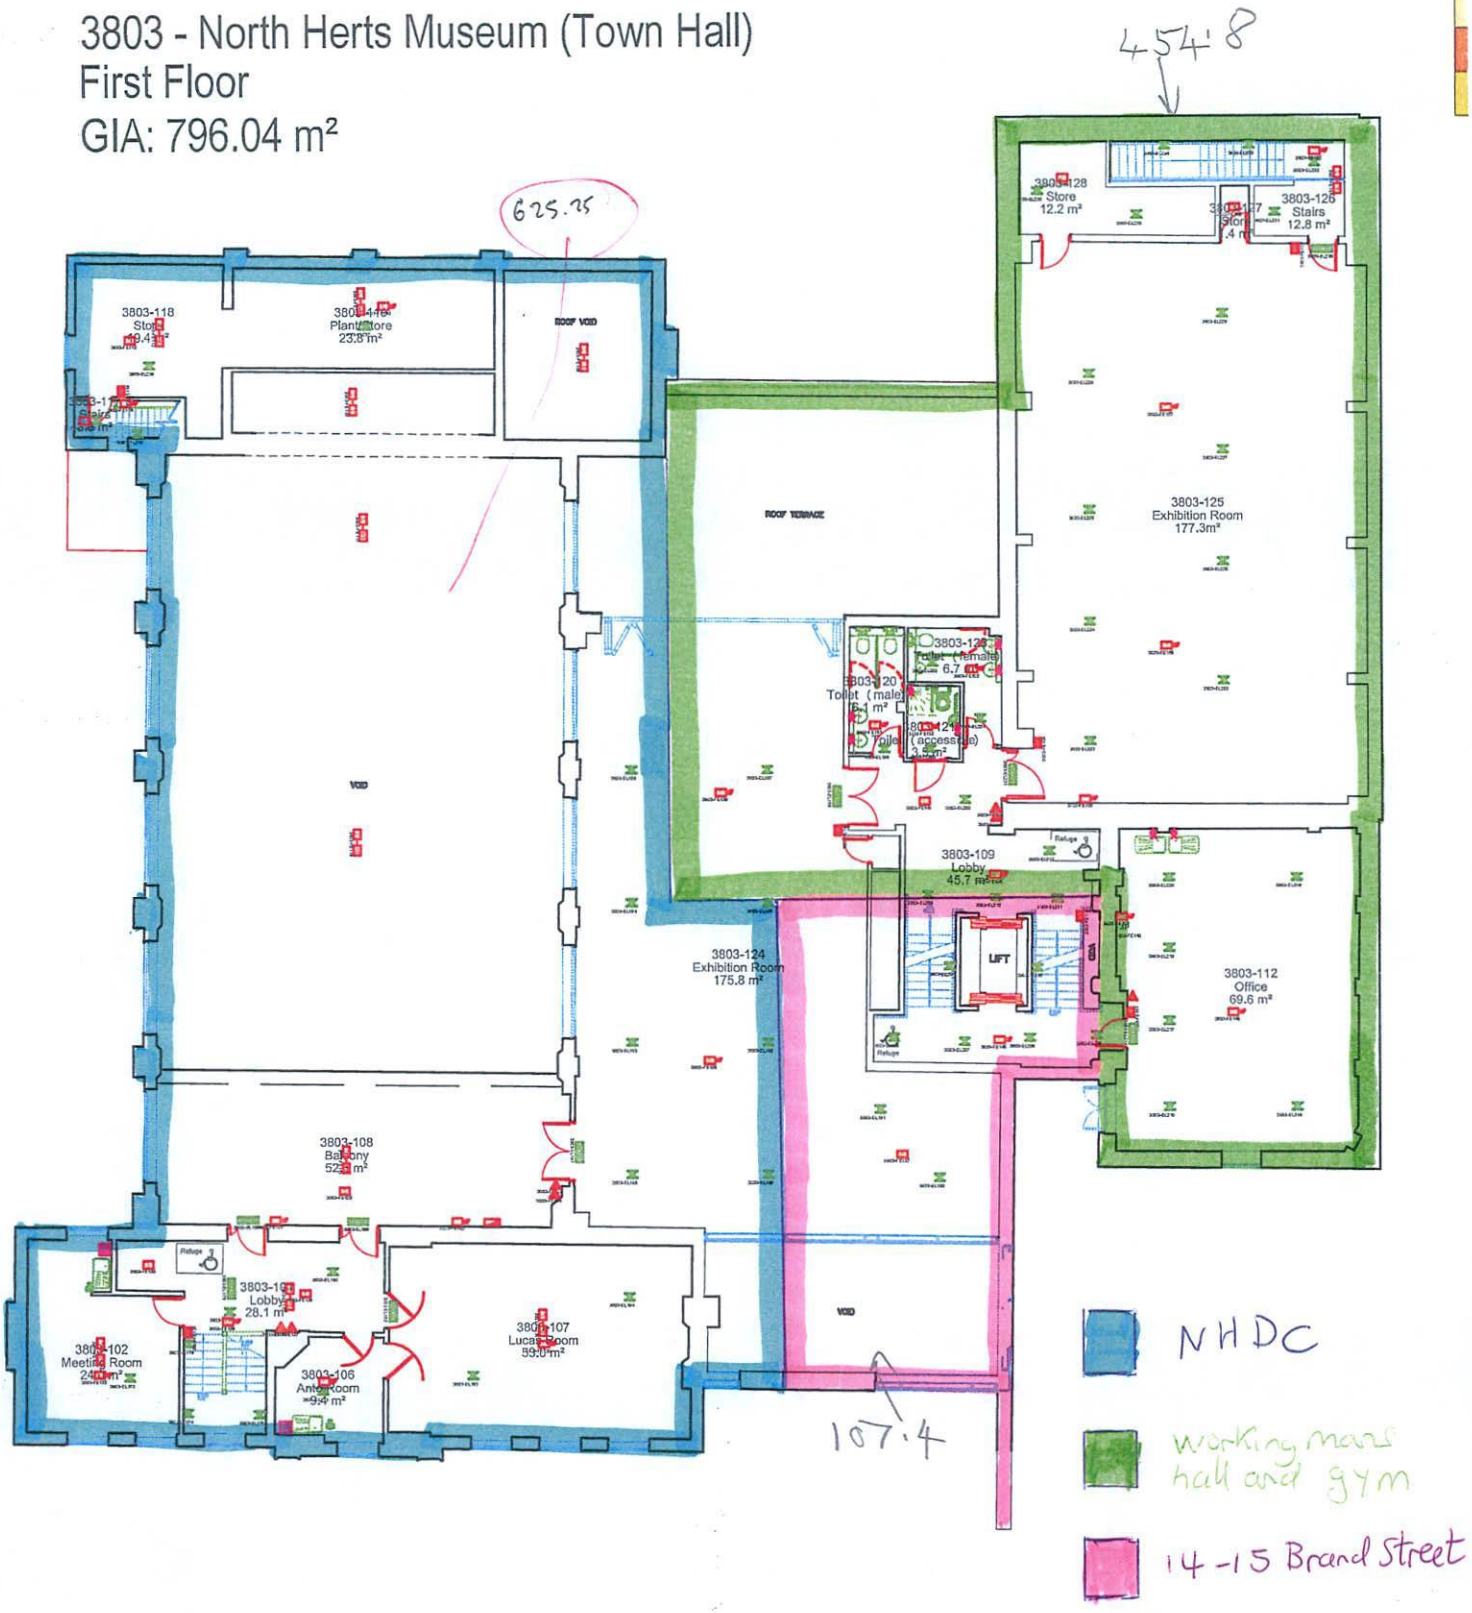

3803 - North Herts Museum (Town Hall)
Second Floor
GIA: 110.01 m²

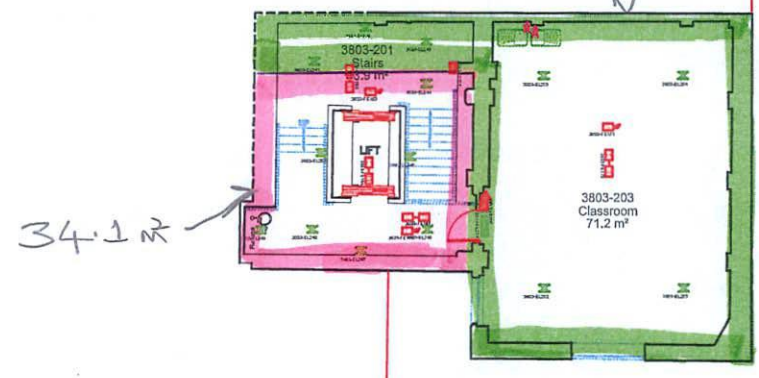

working mens hall and gym

14-15 Brand Street